Central Nebraska Regional Airport | Hall County Airport Authority

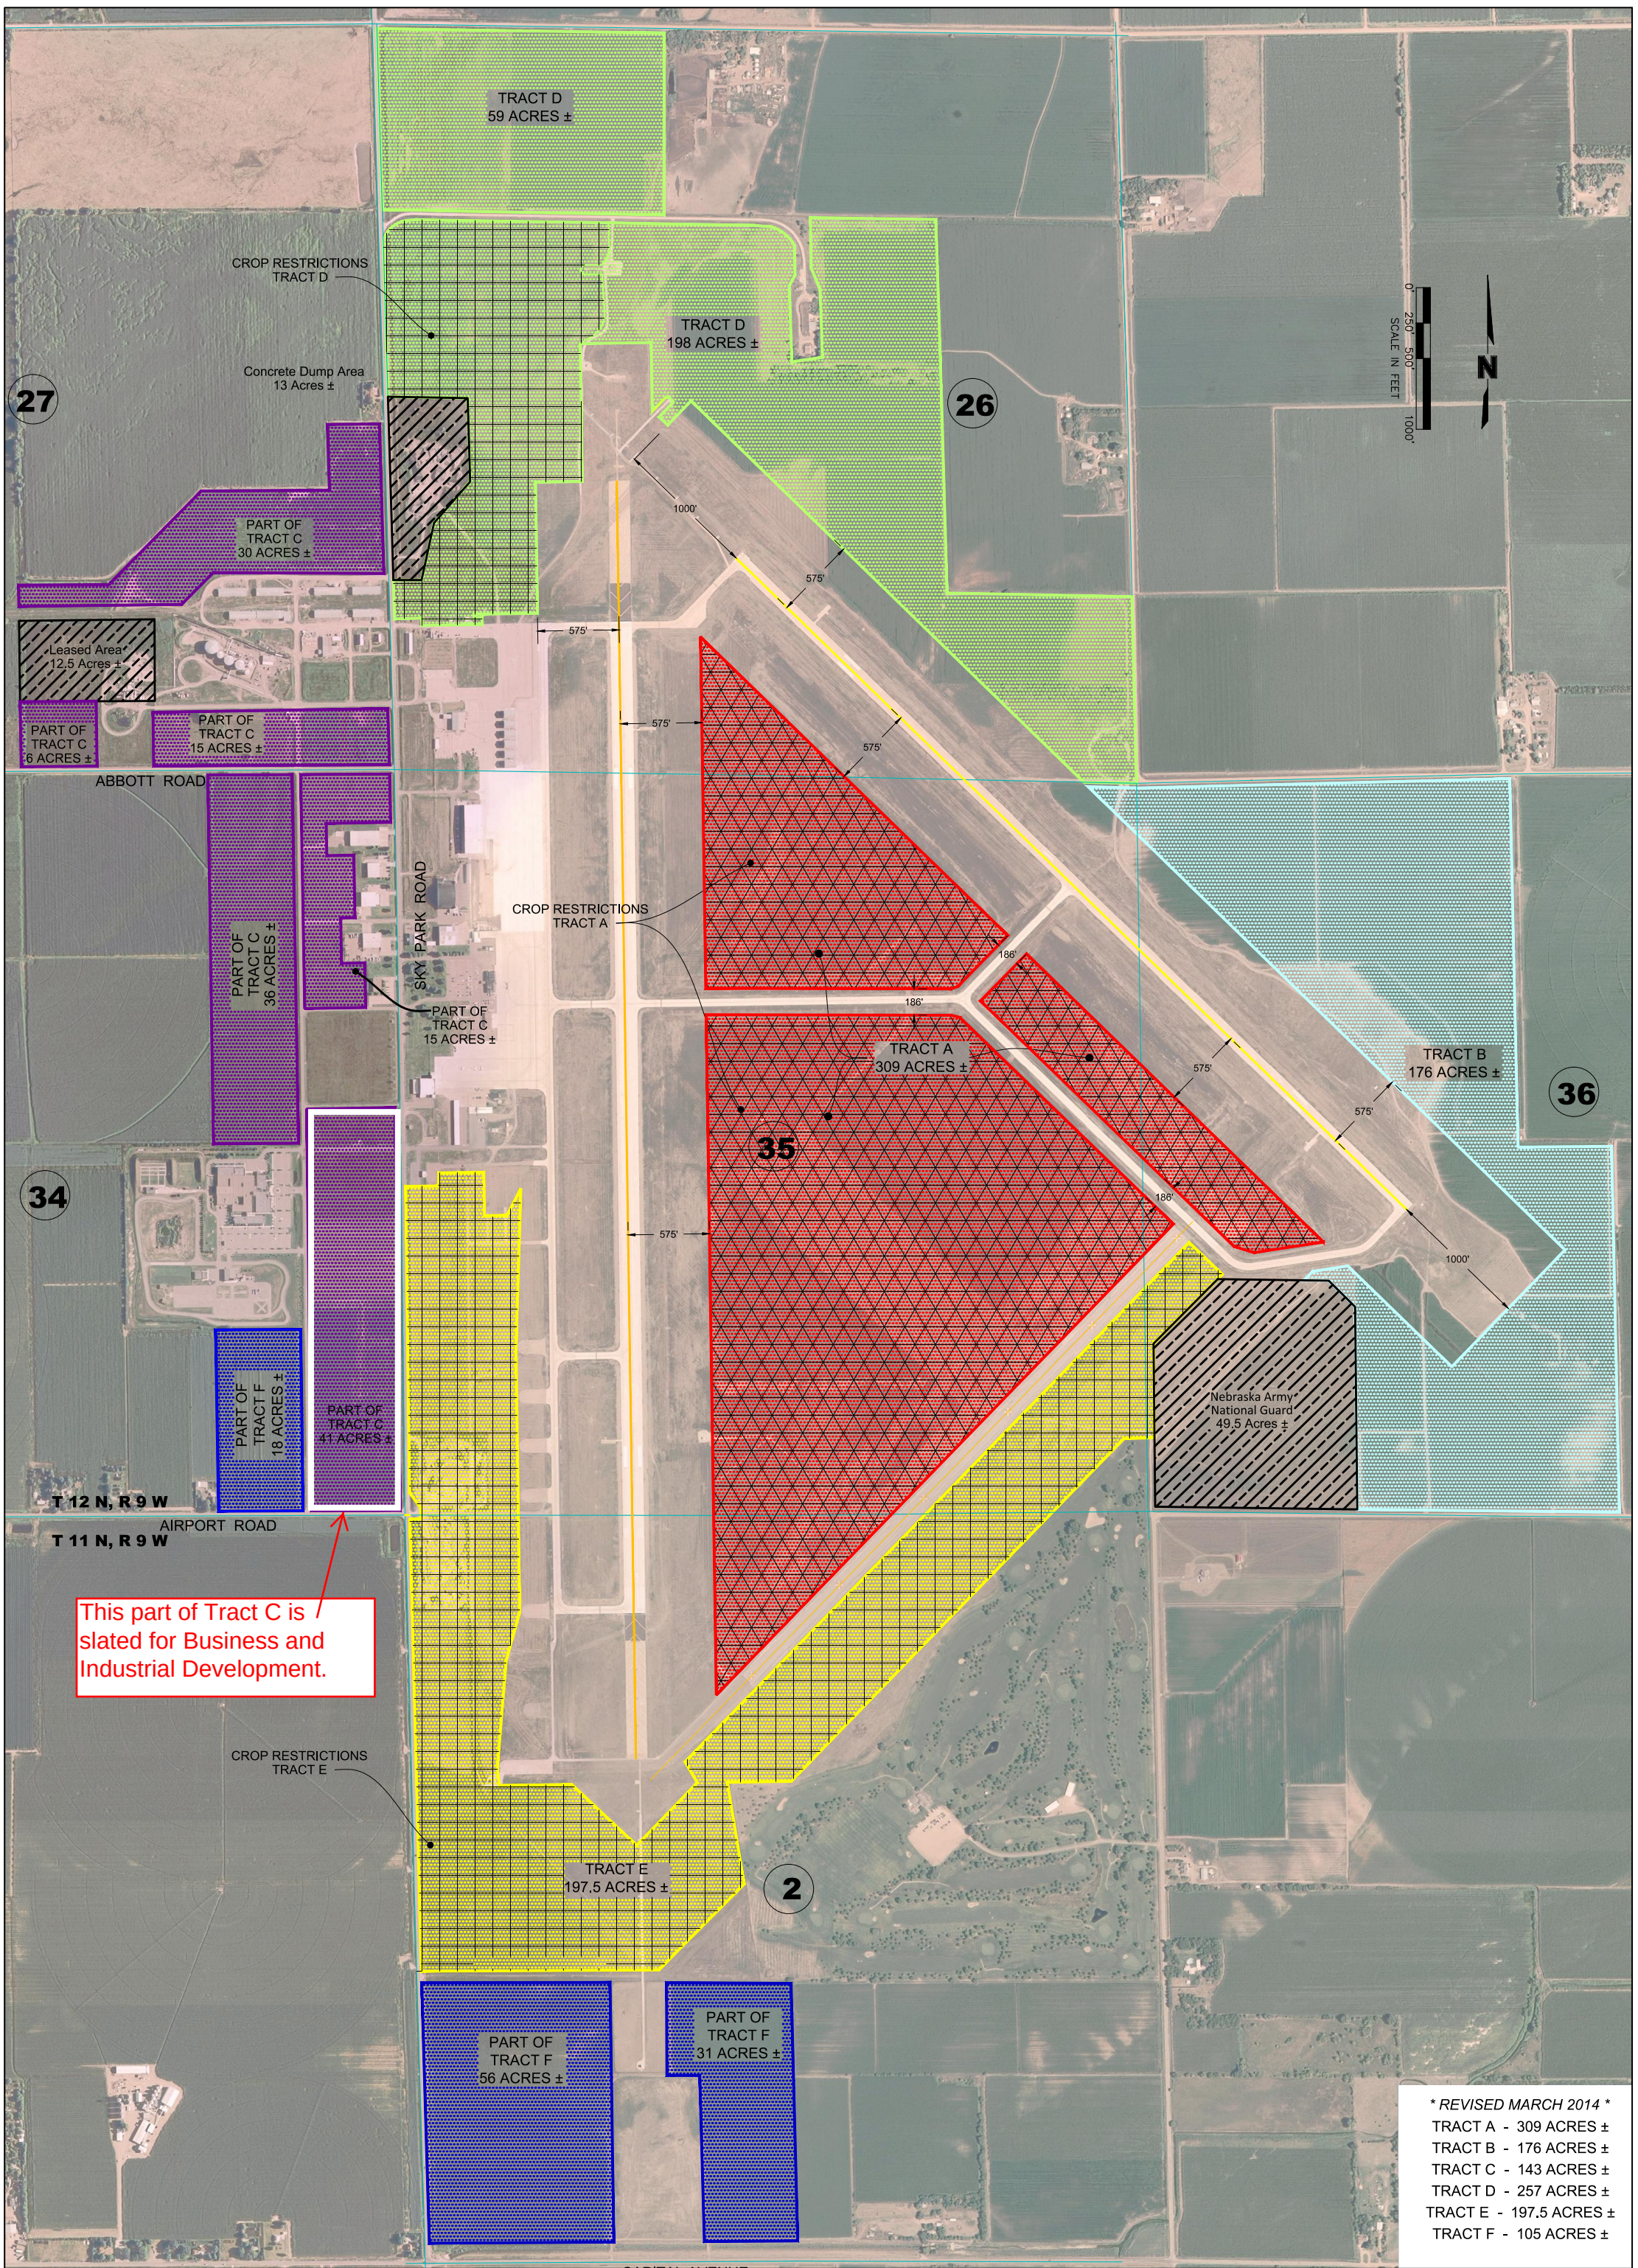

* REVISED MARCH 2014 *

TRACT A - 309 ACRES ±
TRACT B - 176 ACRES ±
TRACT C - 143 ACRES ±
TRACT D - 257 ACRES ±
TRACT E - 197.5 ACRES ±
TRACT F - 105 ACRES ±

SHEET 1 of 1

drawn by: JMJ / MLN
checked by: TJA
approved by: JJA
QA/QC by:
project no.: 2010-2790
drawing no.:
date: 01.11.11

TRACT SURVEY

HALL COUNTY AIRPORT

GRAND ISLAND, NEBRASKA 2014

REV. NO.	DATE	REVISIONS DESCRIPTION
1	01.11.11	RELOCATION OF SET BACKS ON TRACTS A, B & D
2	04.3.12	REVISED QUANITIES/LEGAL FOR TRACT D
3	04.04.14	REVISED QUANITIES/LEGAL FOR TRACTS C&E

REVISIONS

OLSSON ASSOCIATES
201 East 2nd Street
P.O. Box 1072
Grand Island, NE 68802-1072
TEL 308.384.8750
FAX 308.384.8752
www.oaconsulting.com